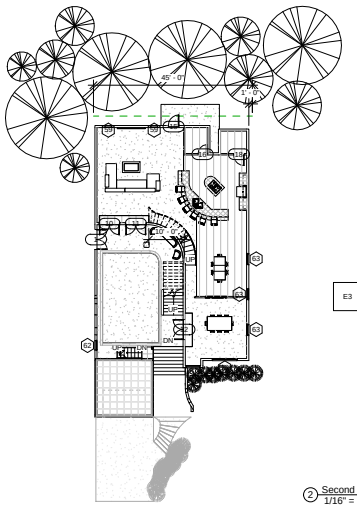

1 First Floor
1/16" = 1'-0"

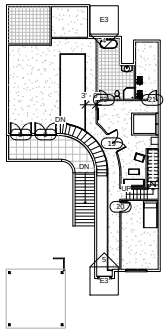

2 Second Floor
1/16" = 1'-0"

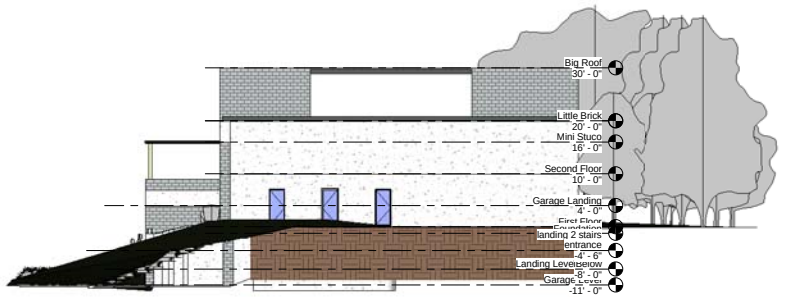

3 East
3/32" = 1'-0"

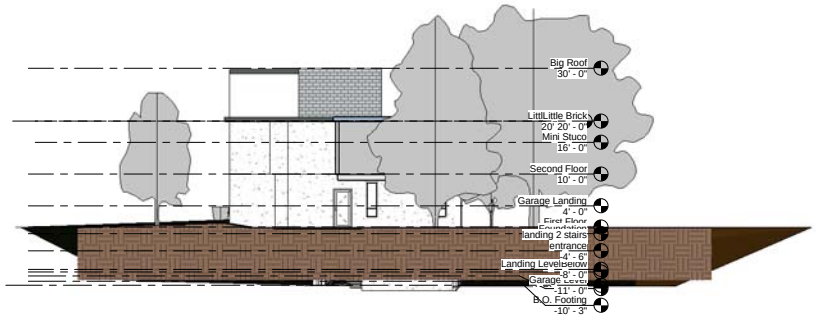

4 North
3/32" = 1'-0"

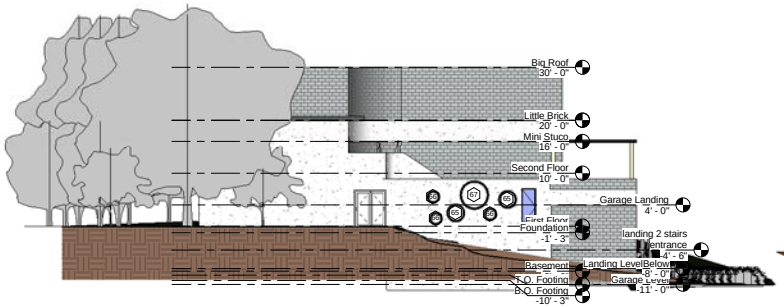

6 West
3/32" = 1'-0"

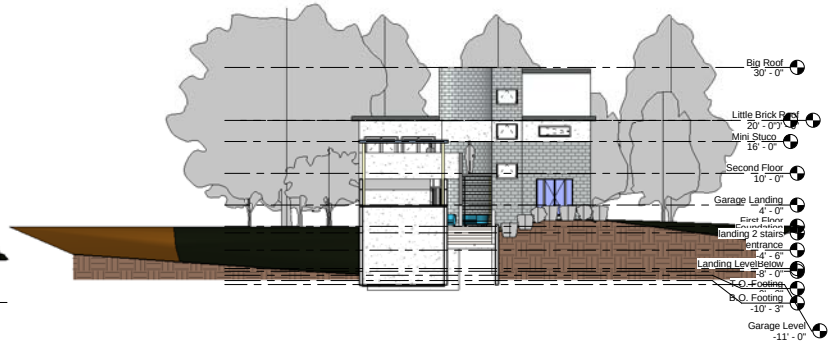

5 South
3/32" = 1'-0"

Autodesk® Revit®

www.autodesk.com/revit

Consultant
Address
Address
Phone
Fax
e-mail

Consultant
Address
Address
Phone
Fax
e-mail

Consultant
Address
Address
Phone
Fax
e-mail

Consultant
Address
Address
Phone
Fax
e-mail

Consultant
Address
Address
Phone
Fax
e-mail

No.	Description	Date

David Humphrey

Dream Home

Floor Plans and Elevations

Project number	Project Number
Date	Issue Date
Drawn by	Author
Checked by	Checker

E3

Scale	As indicated

4/6/2010 12:15:11 PM